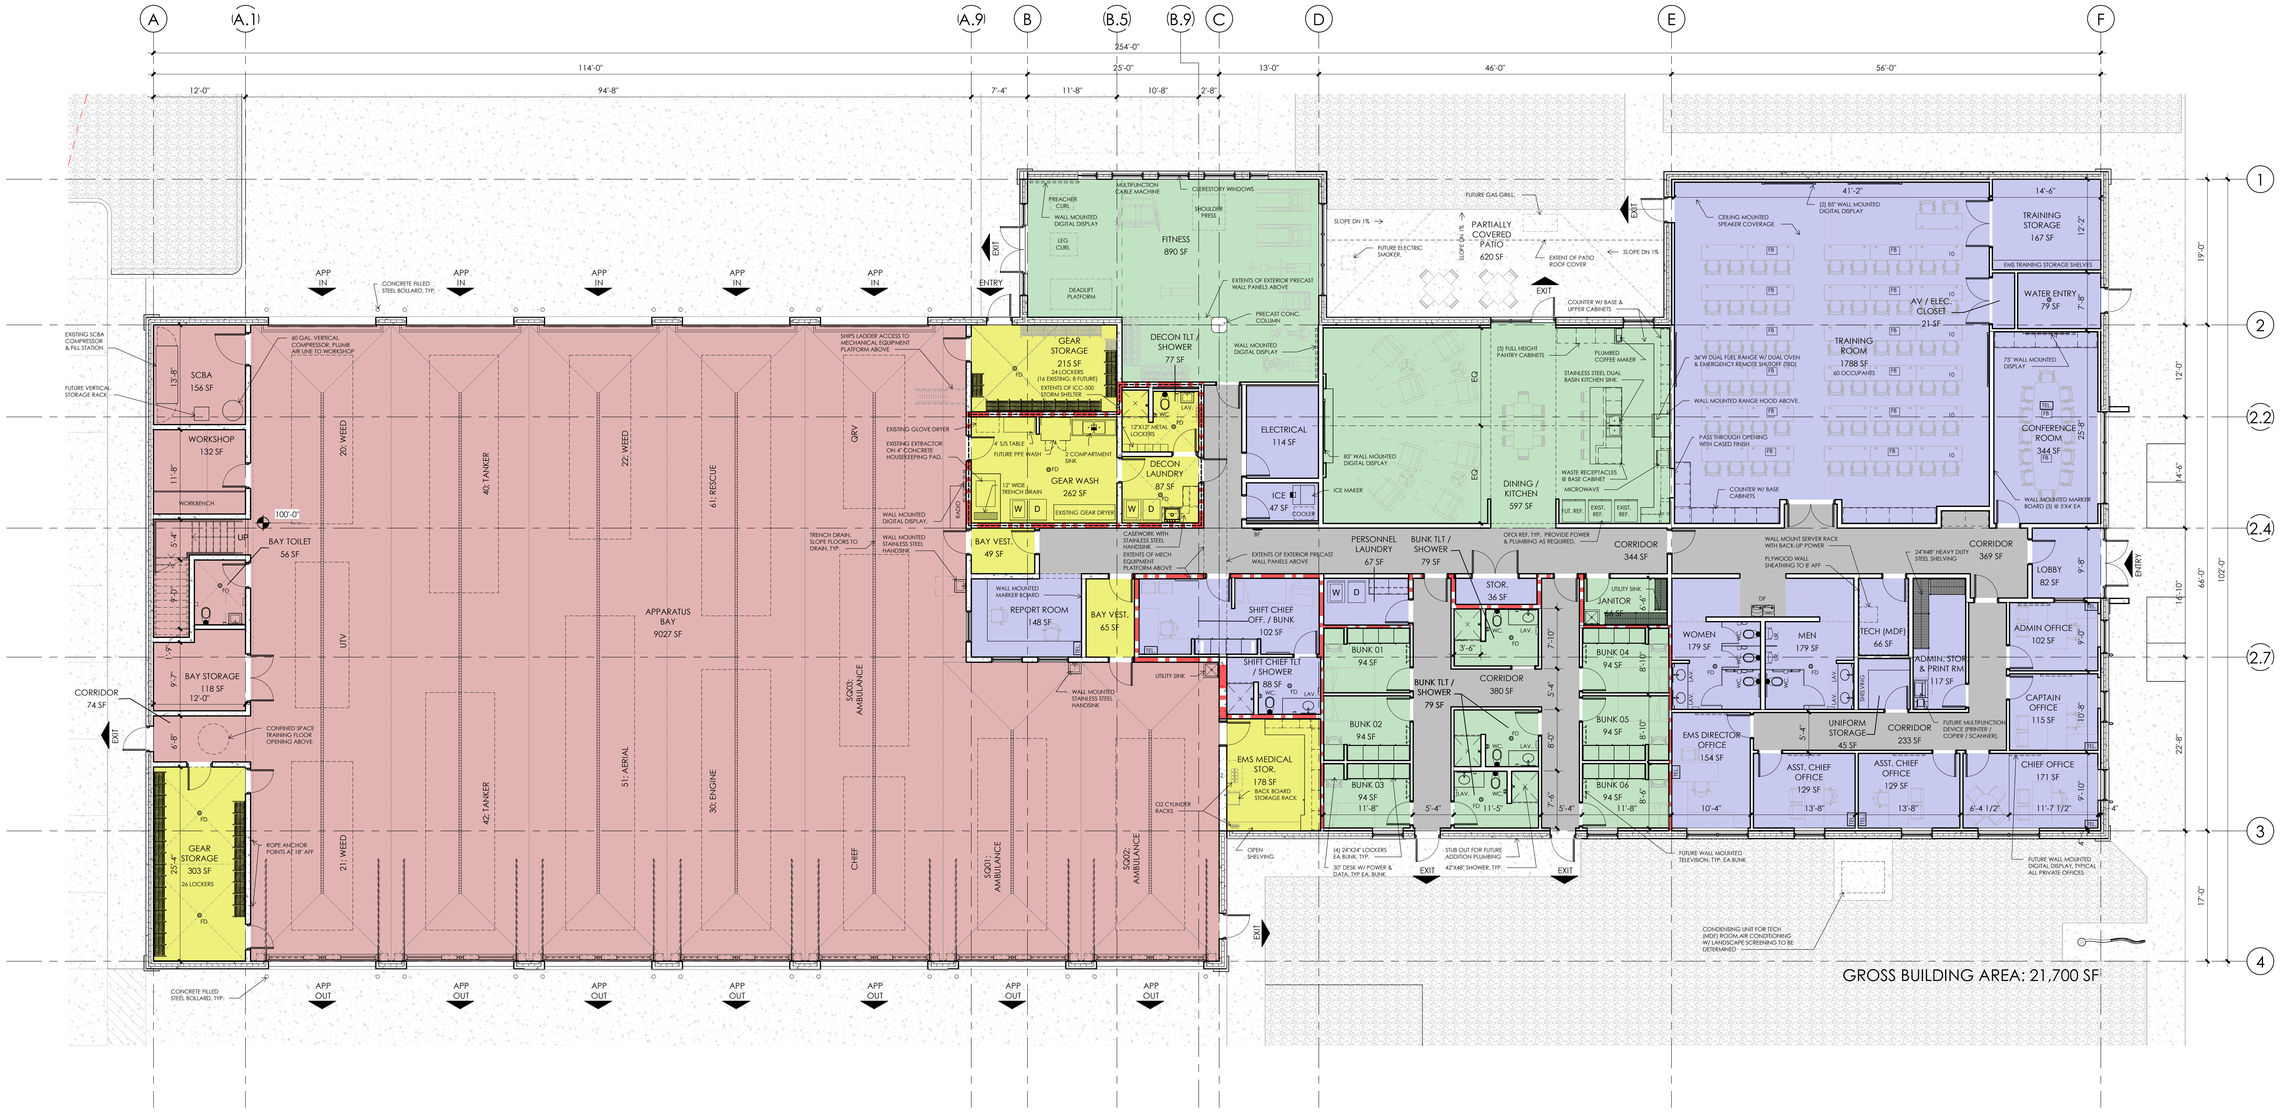

LEGEND

- HARDLINE TELEPHONE CONNECTION
- BF BOTTLE FILL STATION
- DF DRINKING FOUNTAIN W/ BOTTLE FILL STATION
- FB FLOOR BOX WITH POWER & DATA OUTLETS
- FD FLOOR DRAIN
- FLOOR SINK

0 4' 8' 16'

FLOOR PLAN
1/8" = 1'-0"

PLAN NORTH

WSKF, Inc. © 2025

WSKF ARCHITECTS

ASHLAND FIRE STATION

9/23/2025